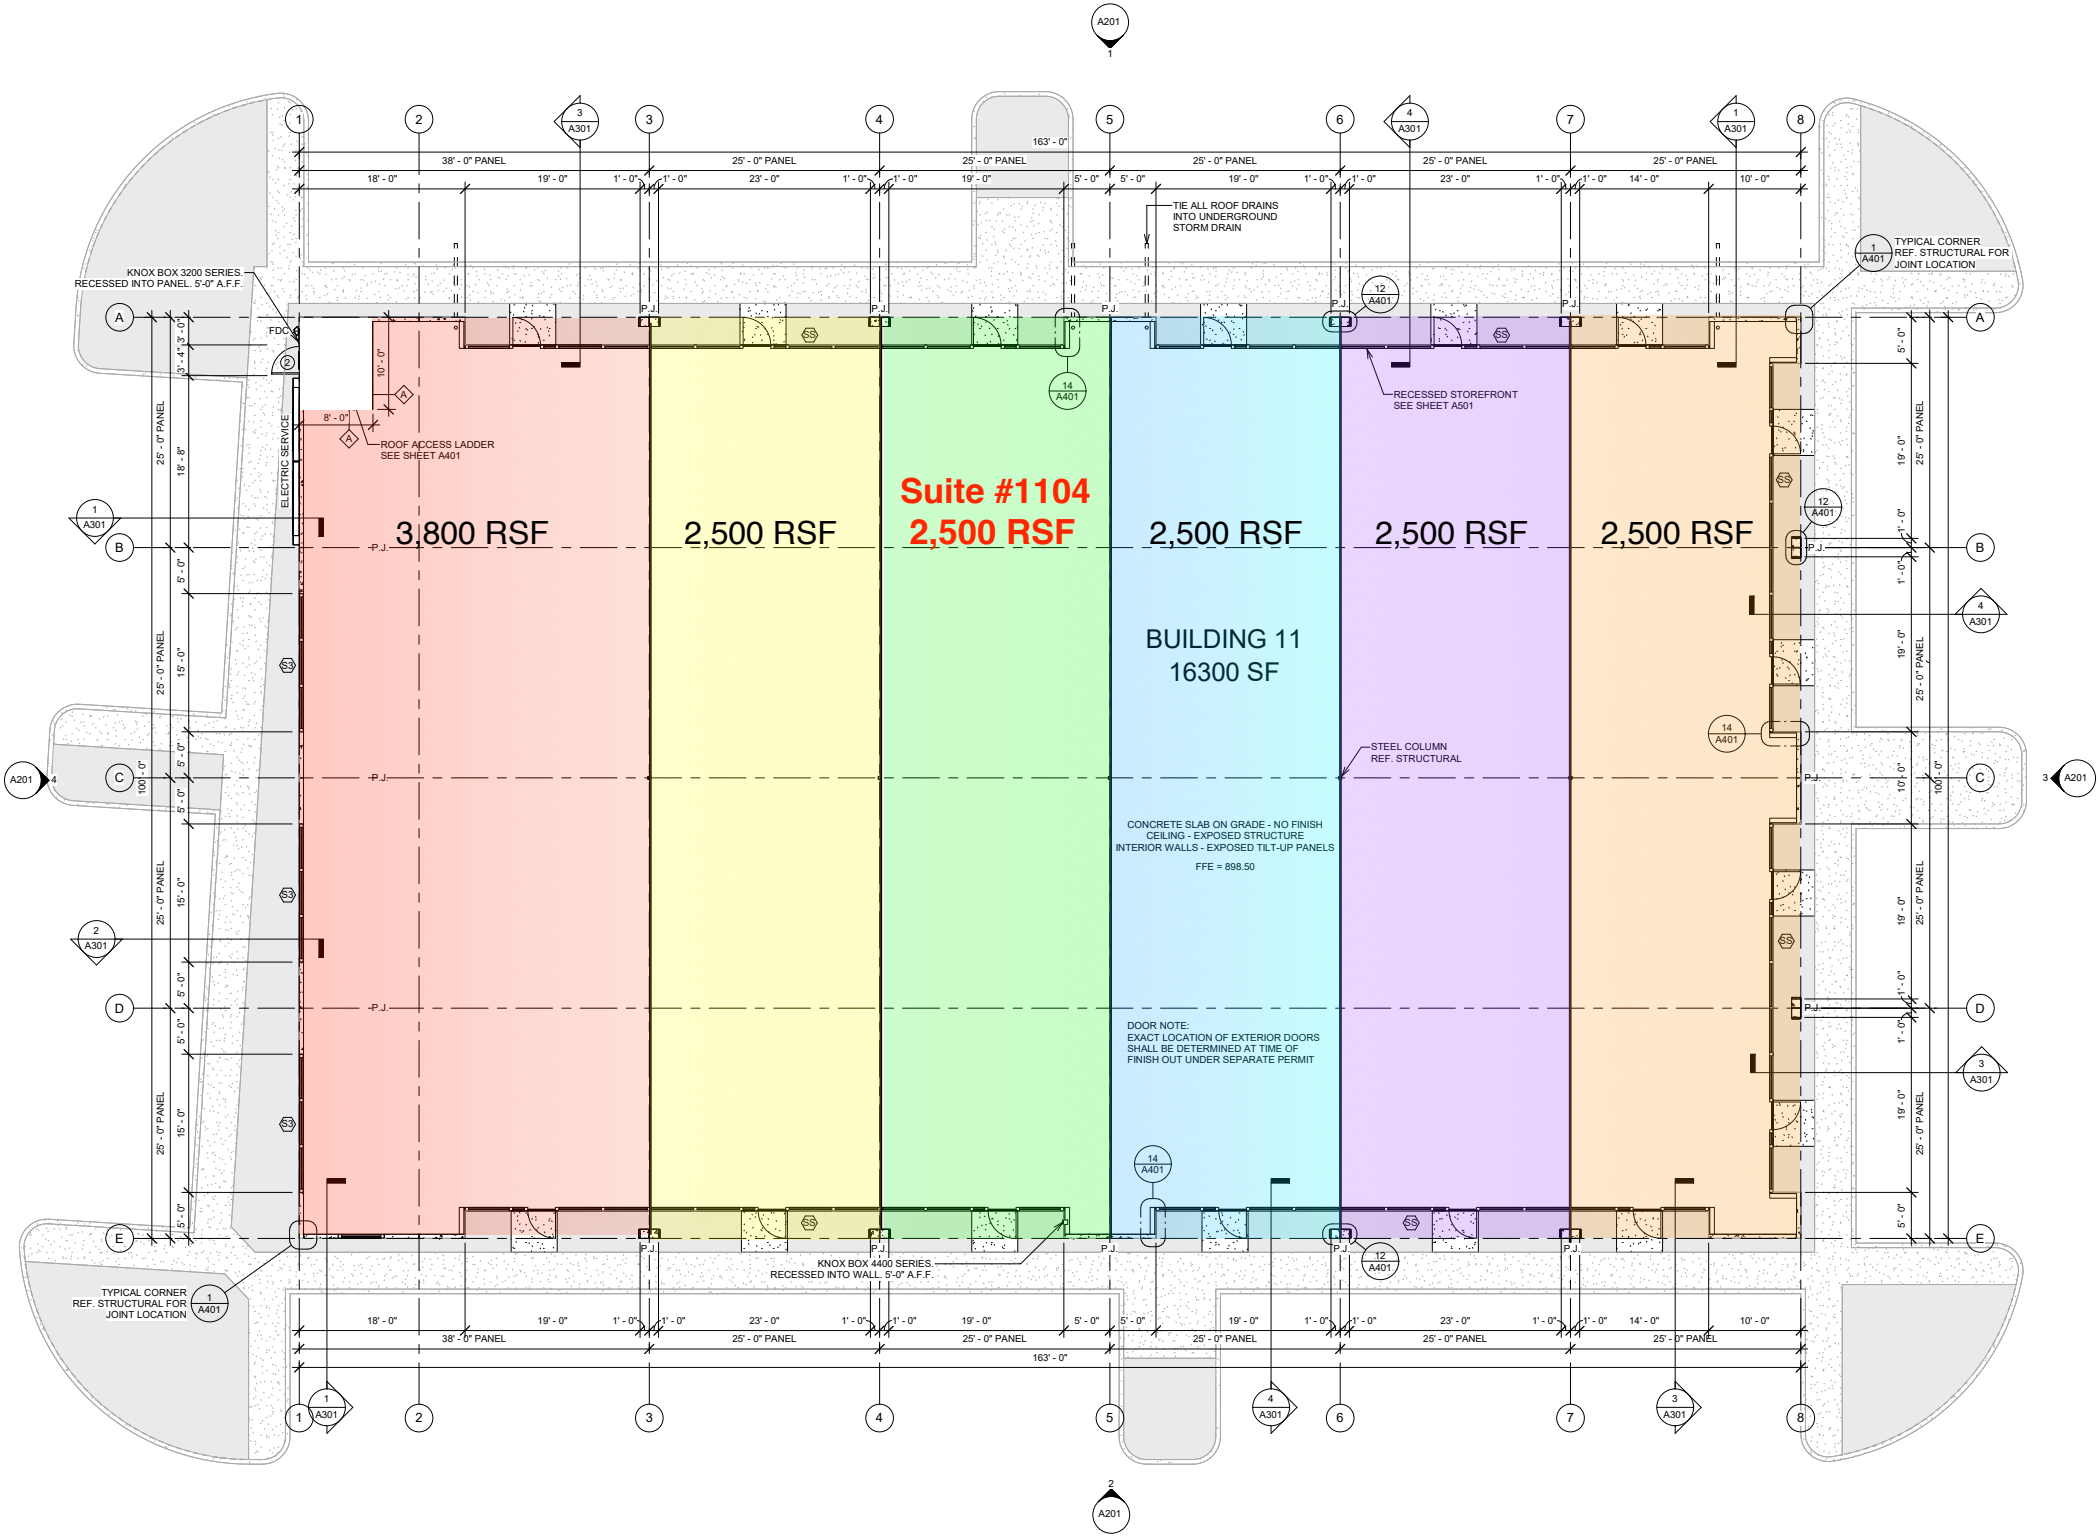
Suite #1104
2,500 RSF
3,800 RSF
2,500 RSF
2,500 RSF
2,500 RSF
2,500 RSF
BUILDING 11
16300 SF
CONCRETE SLAB ON GRADE - NO FINISH
CEILING - EXPOSED STRUCTURE
INTERIOR WALLS - EXPOSED TILT-UP PANELS
FFE = 898.50
DOOR NOTE:
EXACT LOCATION OF EXTERIOR DOORS
SHALL BE DETERMINED AT TIME OF
FINISH OUT UNDER SEPARATE PERMIT
TIE ALL ROOF DRAINS
INTO UNDERGROUND
STORM DRAIN
KNOX BOX 3200 SERIES.
RECESSED INTO PANEL. 5'-0" A.F.F.
FDC
ELECTRIC SERVICE
ROOF ACCESS LADDER
SEE SHEET A401
RECESSED STOREFRONT
SEE SHEET A501
STEEL COLUMN
REF. STRUCTURAL
KNOX BOX 4400 SERIES.
RECESSED INTO WALL. 5'-0" A.F.F.
TYPICAL CORNER
REF. STRUCTURAL FOR
JOINT LOCATION
163' - 0"
38' - 0" PANEL
25' - 0" PANEL
P.J.